TOWER THEATRE

Generic Lighting Plan v6.1

June 2021

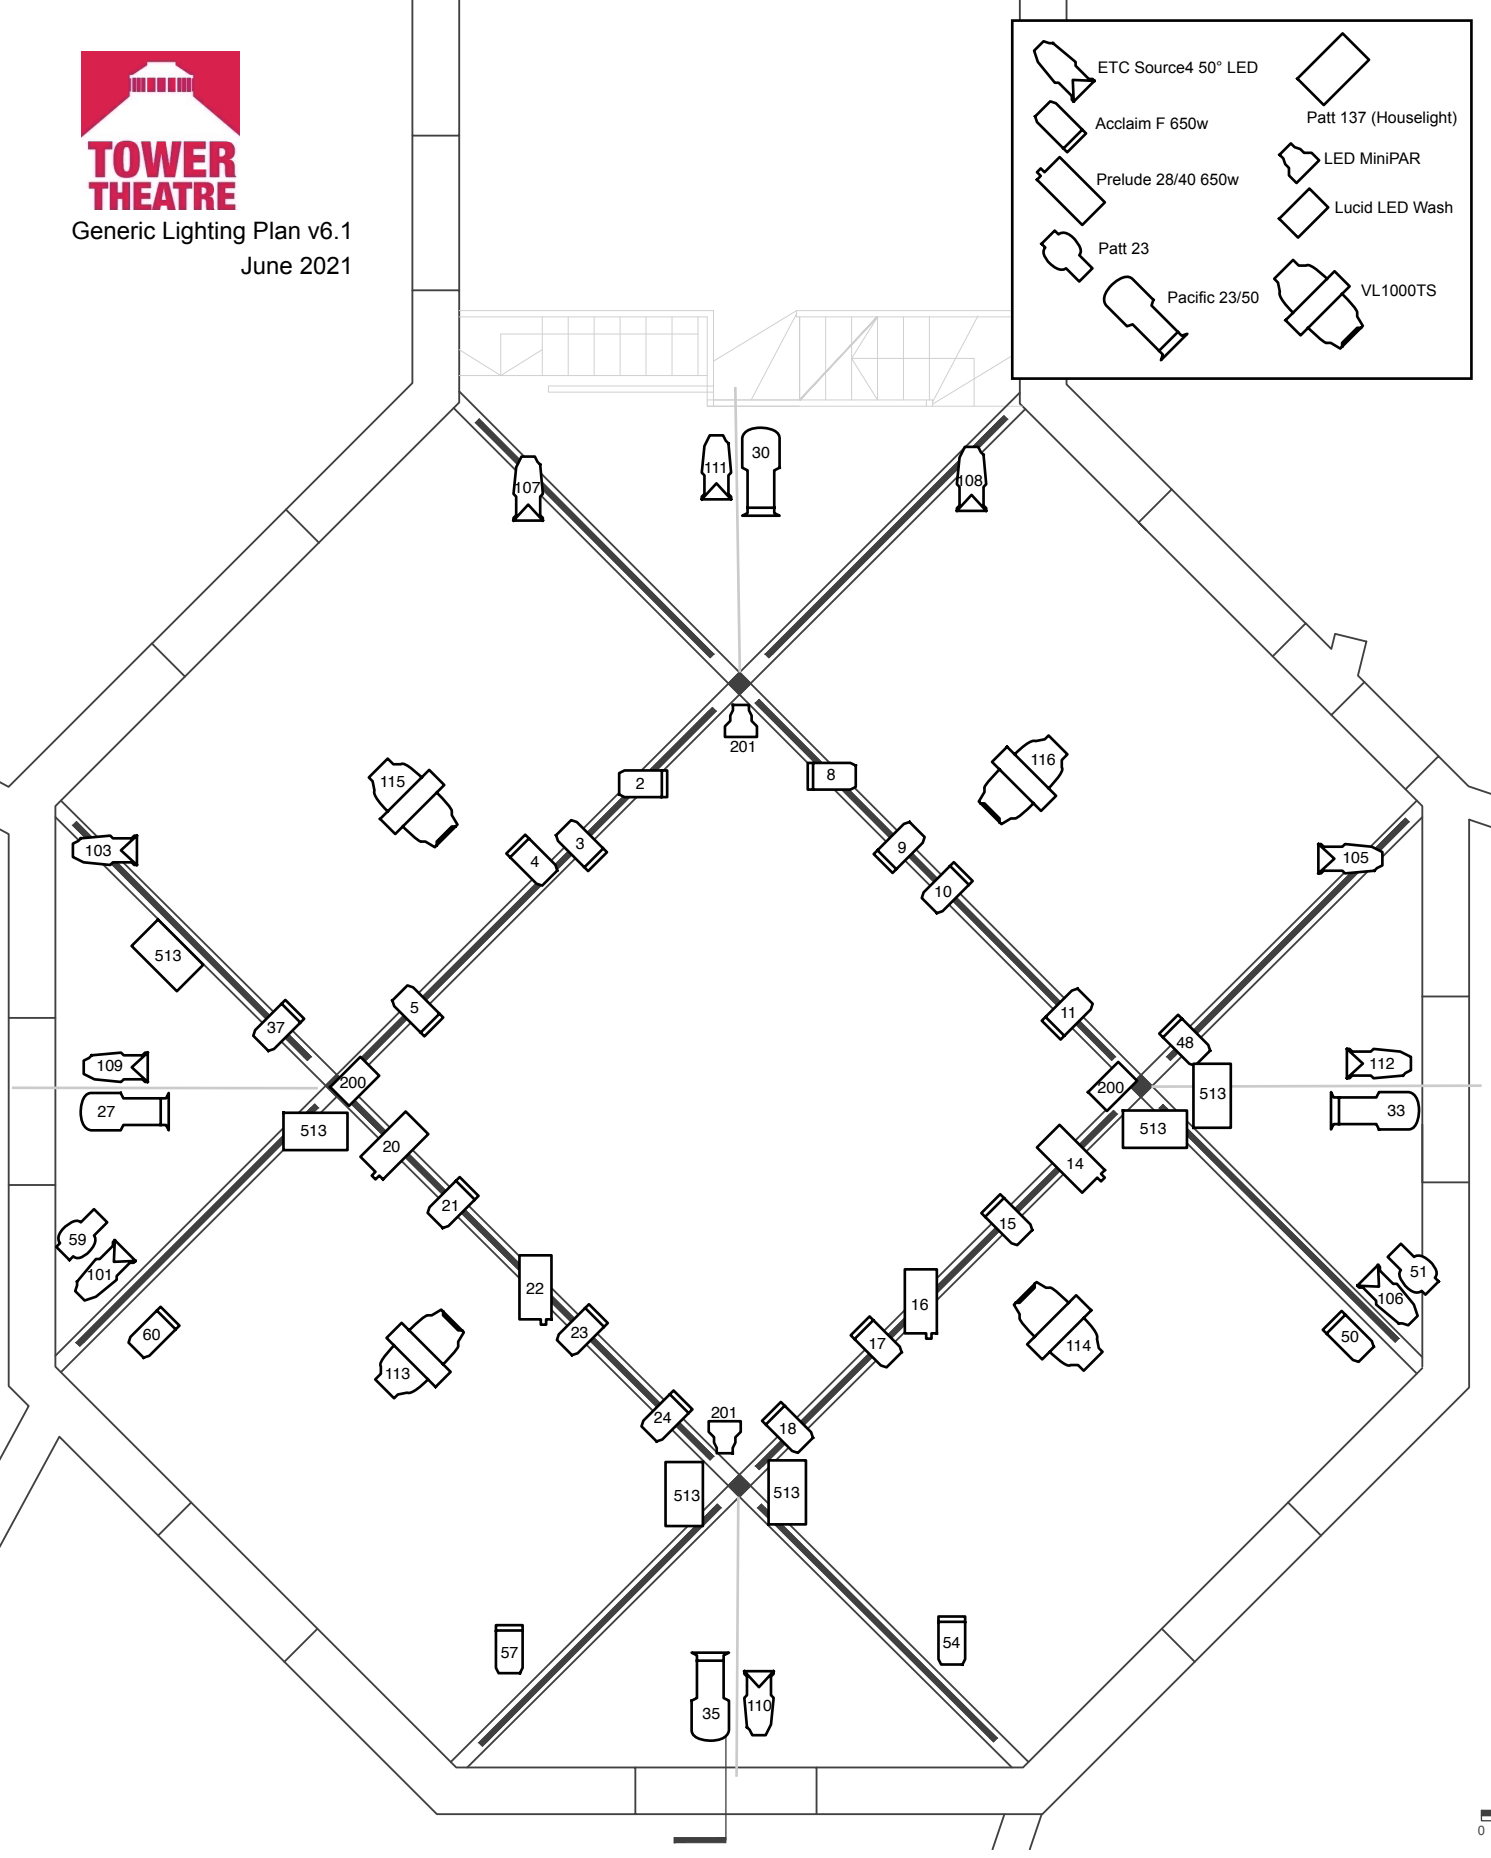

PLEASE ONLY REFOCUS AS NECESSARY

DO NOT MOVE, CHANGE ADDRESS OR DERIG